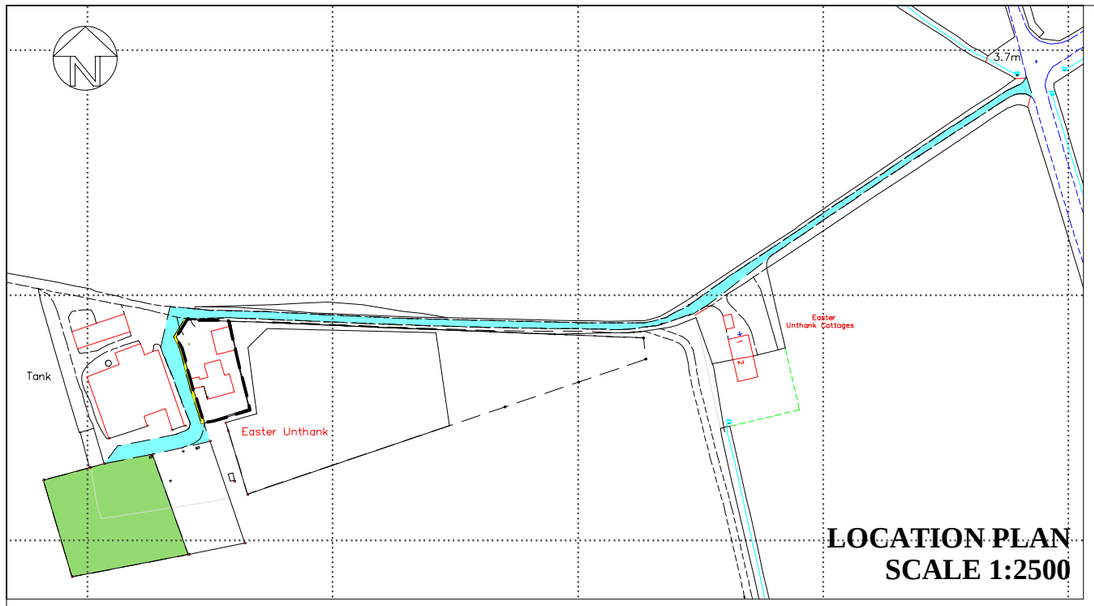

LOCATION PLAN
SCALE 1:2500

Ordnance Survey (c) Crown Copyright 2020
All rights reserved. Licence number 100022432

PLAN AND BOUNDARIES BASED
ON ORDNANCE SURVEY MAP
AND INFORMATION PROVIDED

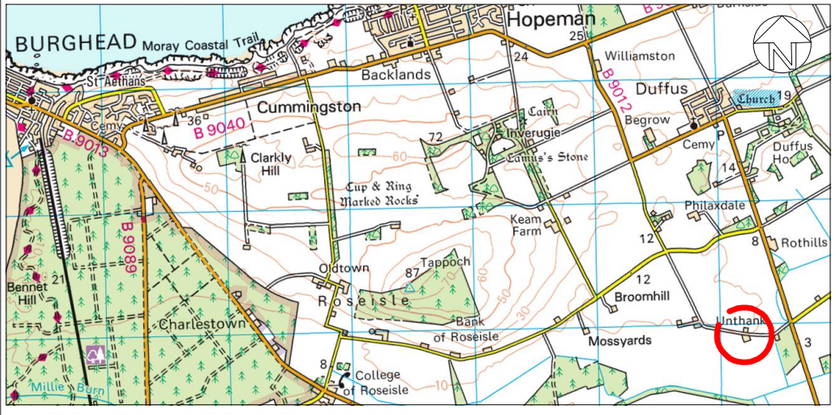

AREA PLAN SCALE 1:50,000

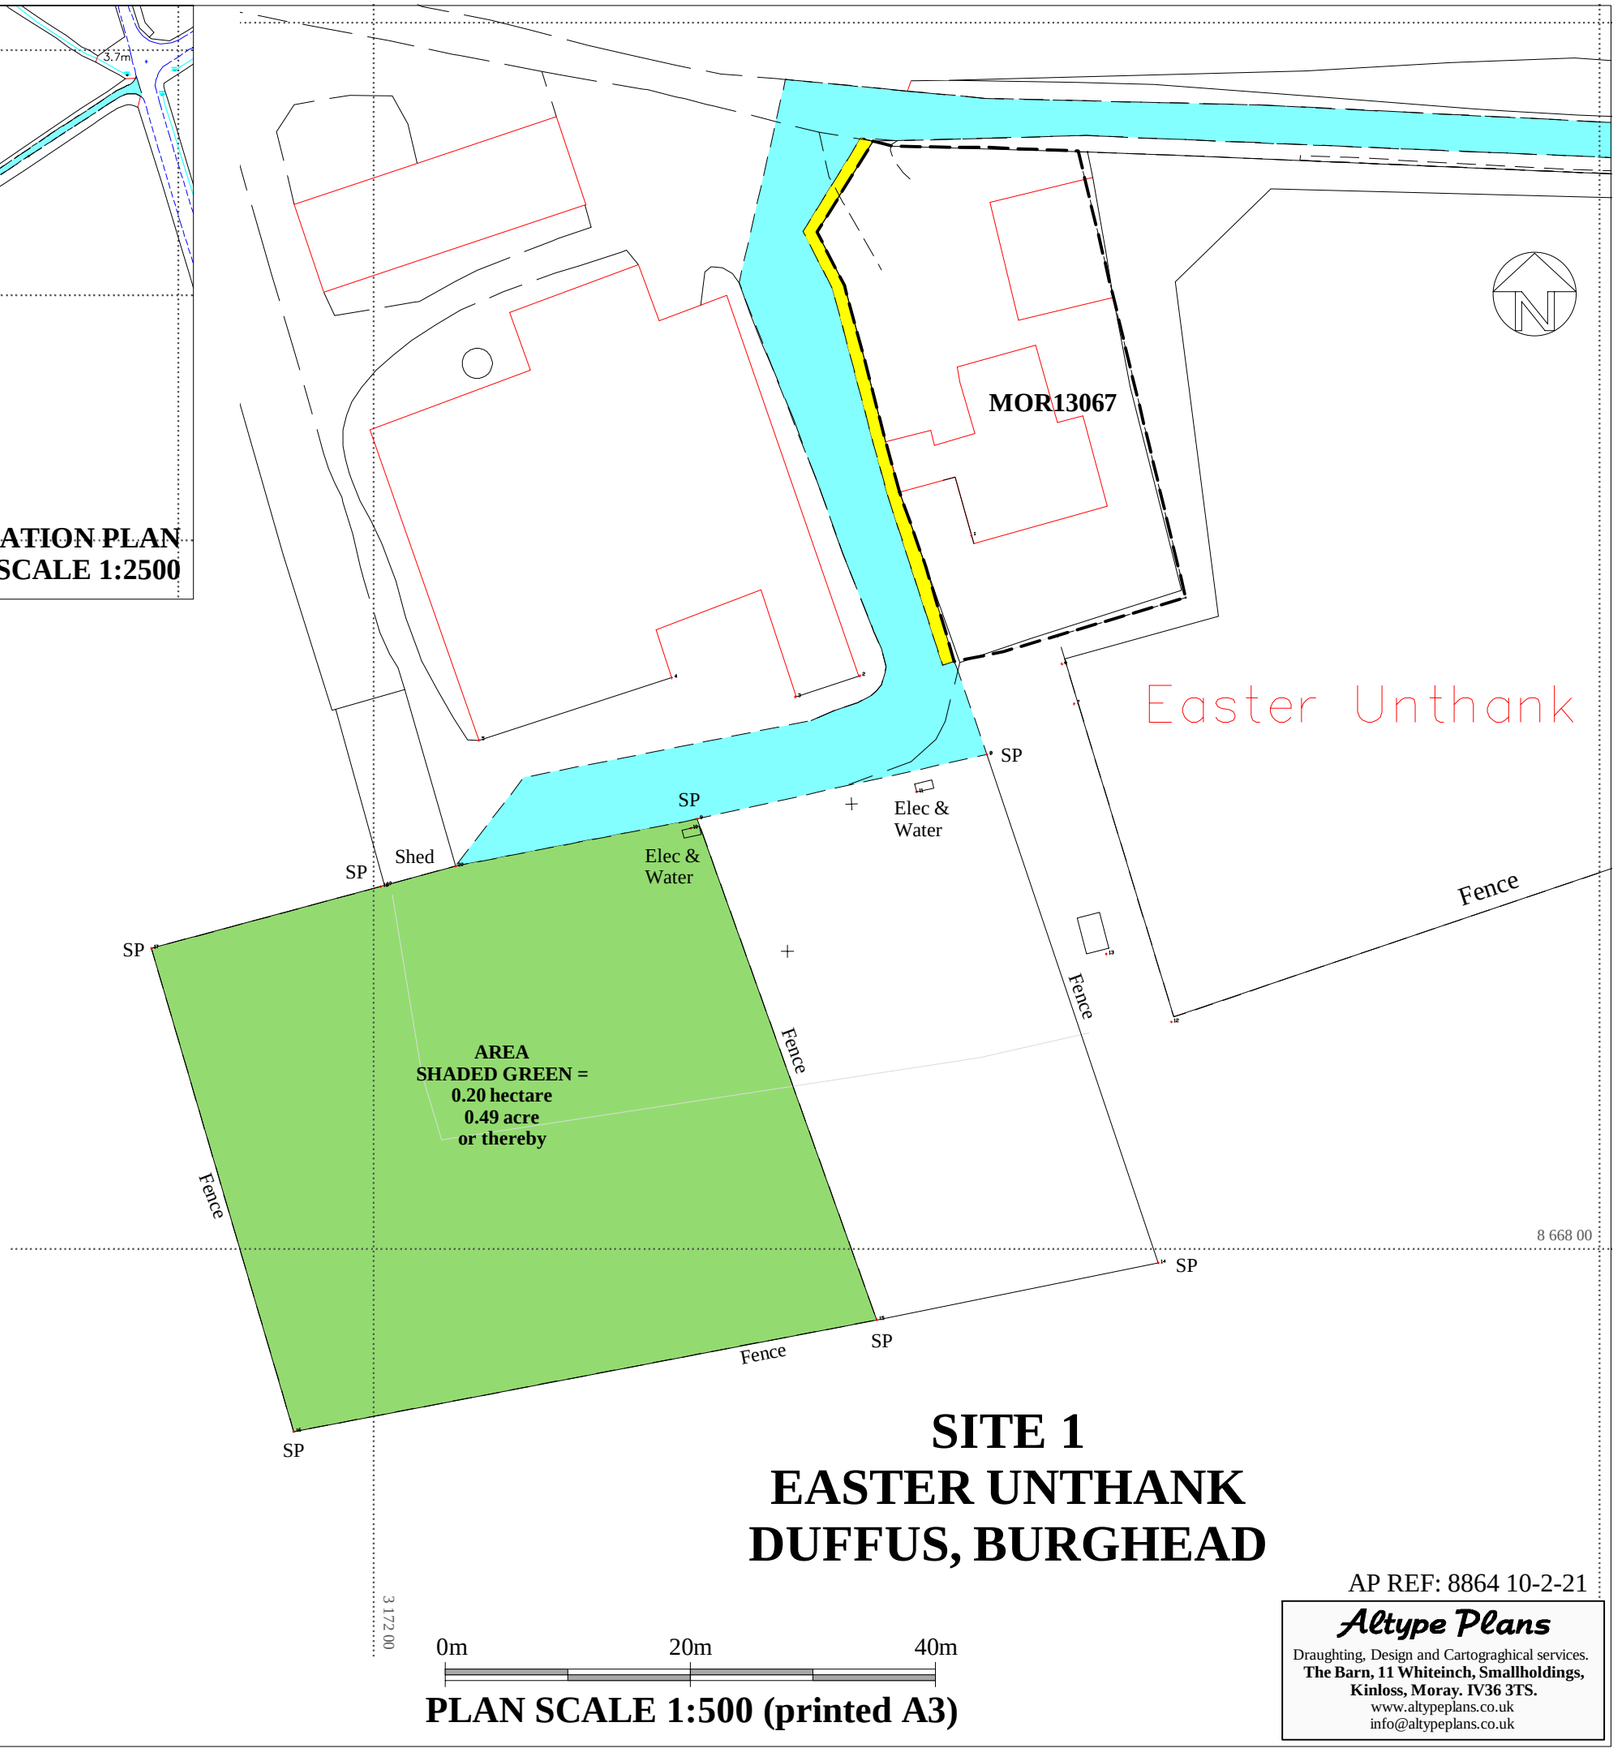

SITE 1
EASTER UNTHANK
DUFFUS, BURGHEAD

PLAN SCALE 1:500 (printed A3)

AP REF: 8864 10-2-21

Altype Plans
Draughting, Design and Cartograghical services.
The Barn, 11 Whiteinch, Smallholdings,
Kinloss, Moray. IV36 3TS.
www.altypeplans.co.uk
info@altypeplans.co.uk